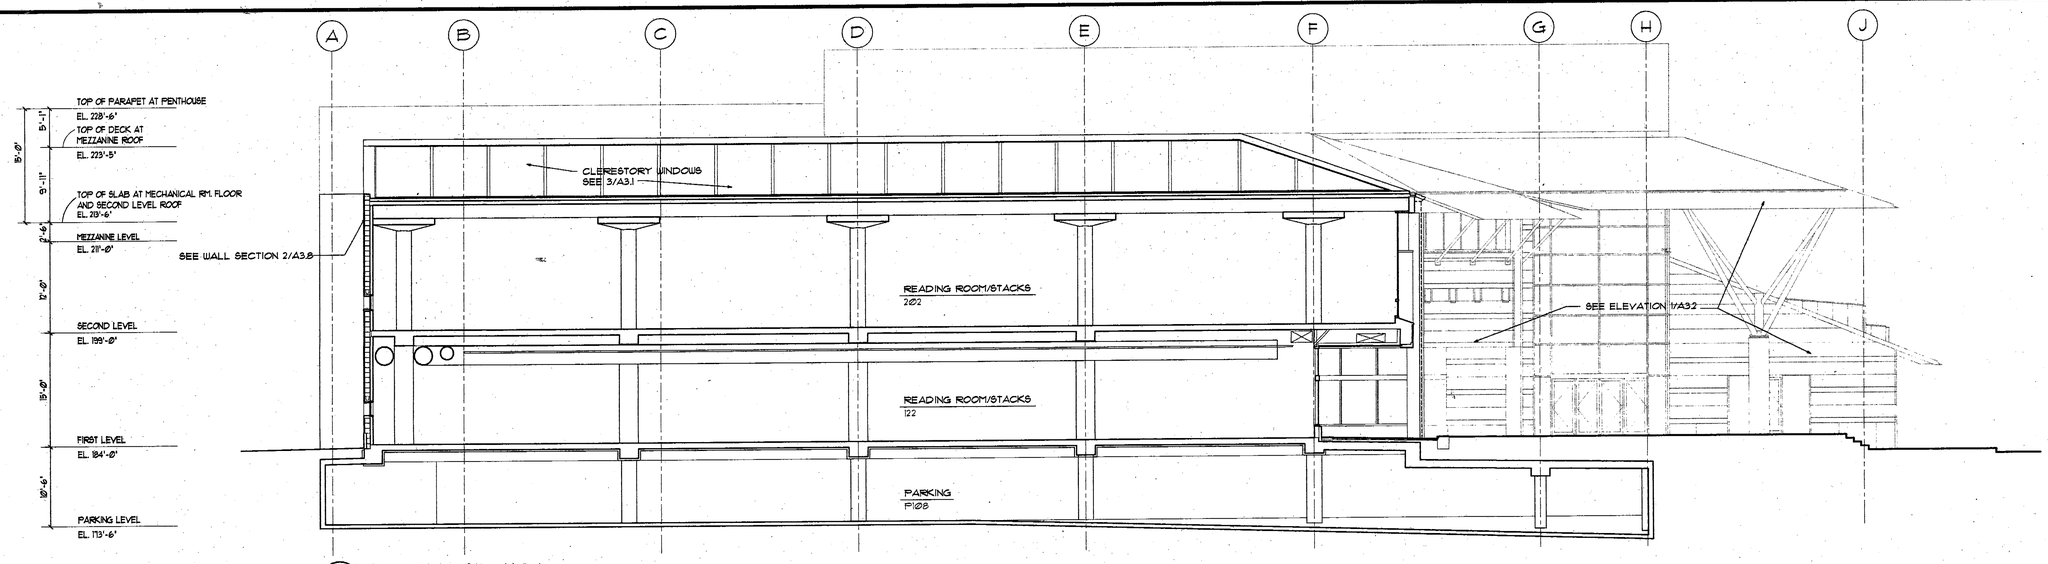

1 A3.4 BUILDING SECTION
SCALE: 1/8" = 1'-0"

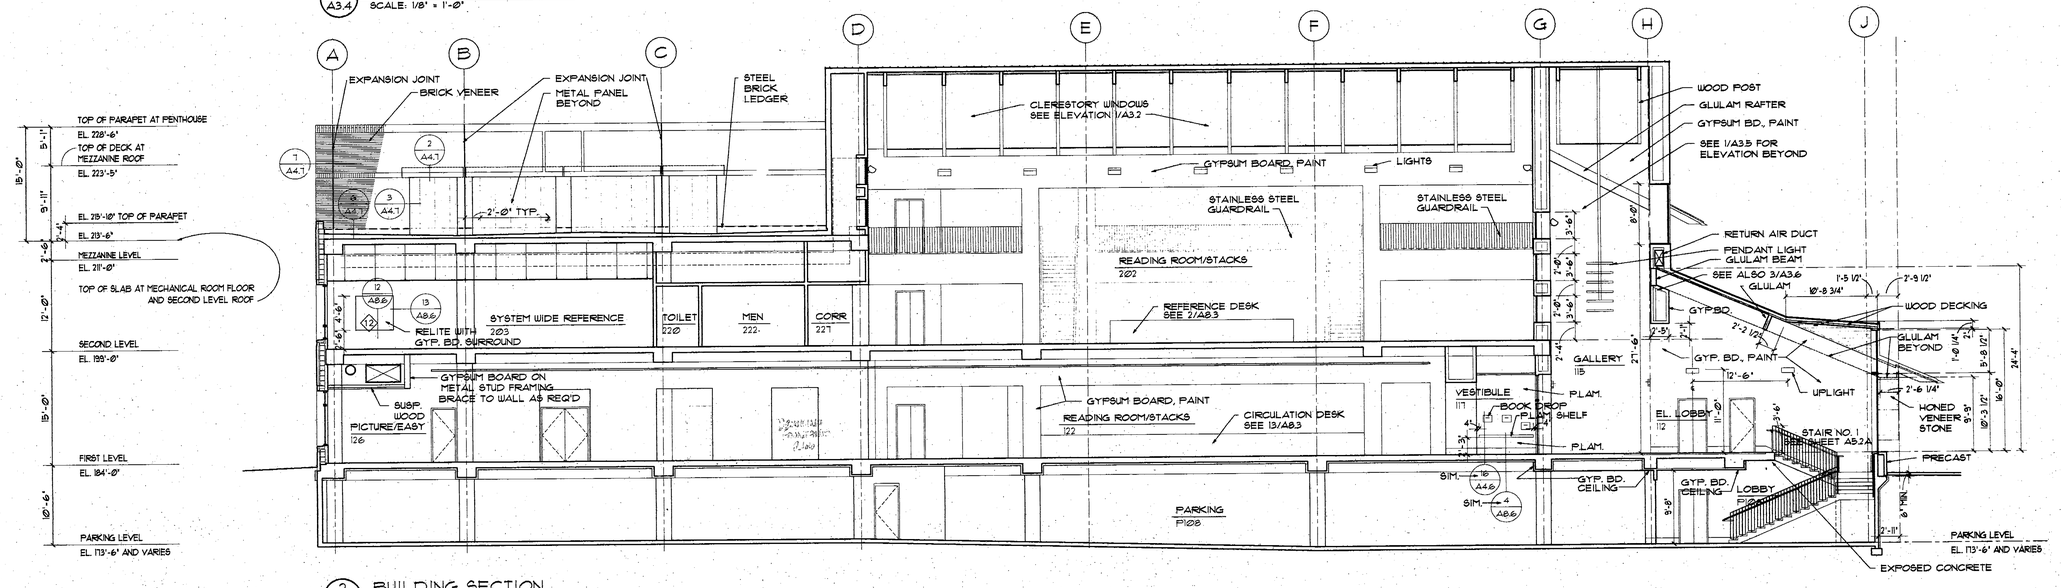

2 A3.4 BUILDING SECTION
SCALE: 1/8" = 1'-0"

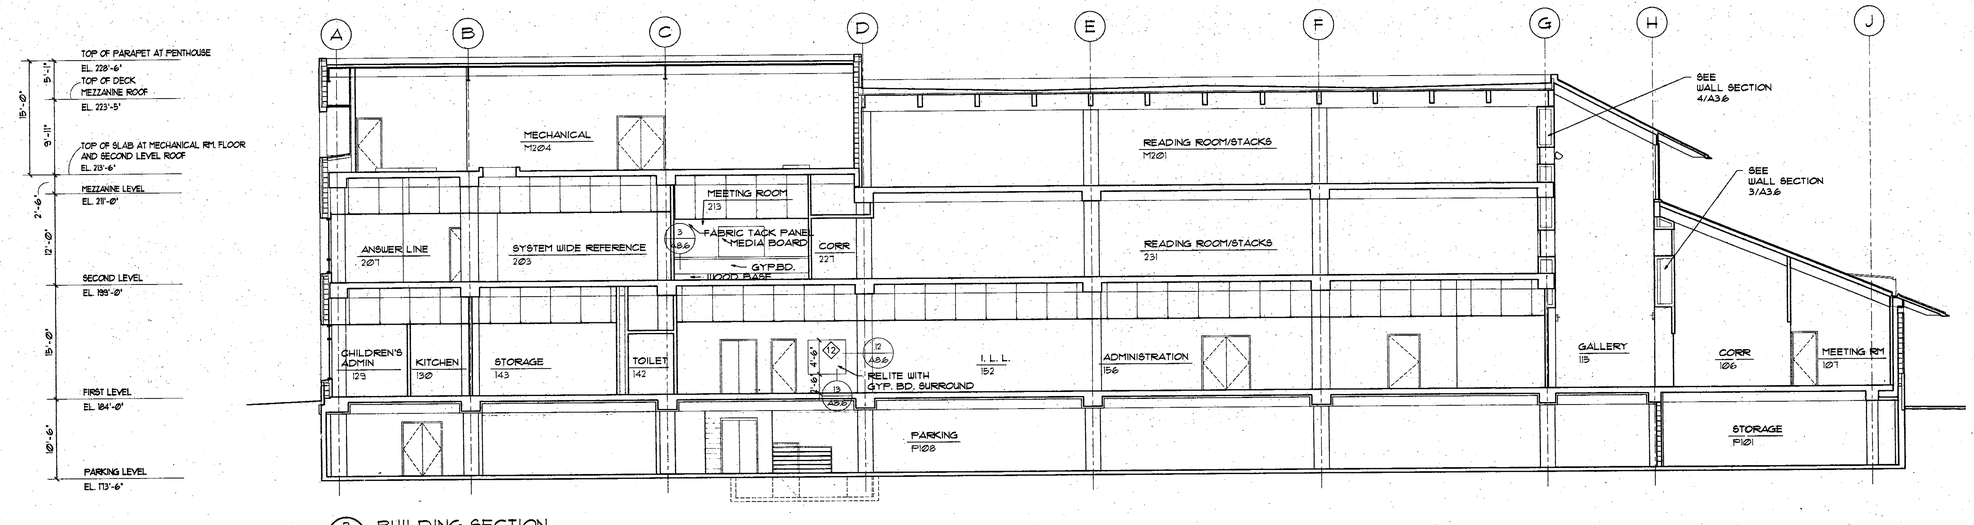

3 A3.4 BUILDING SECTION
SCALE: 1/8" = 1'-0"

PLOT DATE: 11/6/91
FILE NAME: PROJECT\4030\6-BLD-EW
XREF FILES: W-BP4032

Date FEBRUARY 3, 1992
Design Department
Technical Department
Job Captain
Drawn By

Revision No.
BID SET

SCALE: 1/8" = 1'-0" 0 5' 10' 25'

Architecture/Planning/Interior Design
ZIMMER · GUNSUL · FRASCA PARTNERSHIP
Portland Seattle Newport Beach

BUILDING SECTIONS, WEST-EAST
BELLEVUE LIBRARY
KING COUNTY LIBRARY SYSTEM
1111 110TH AVENUE NORTHEAST

REGISTERED ARCHITECT
DANIEL J. GILBERT
STATE OF WASHINGTON
8363

Job No. 4030-05

A3.4
Of Sheets