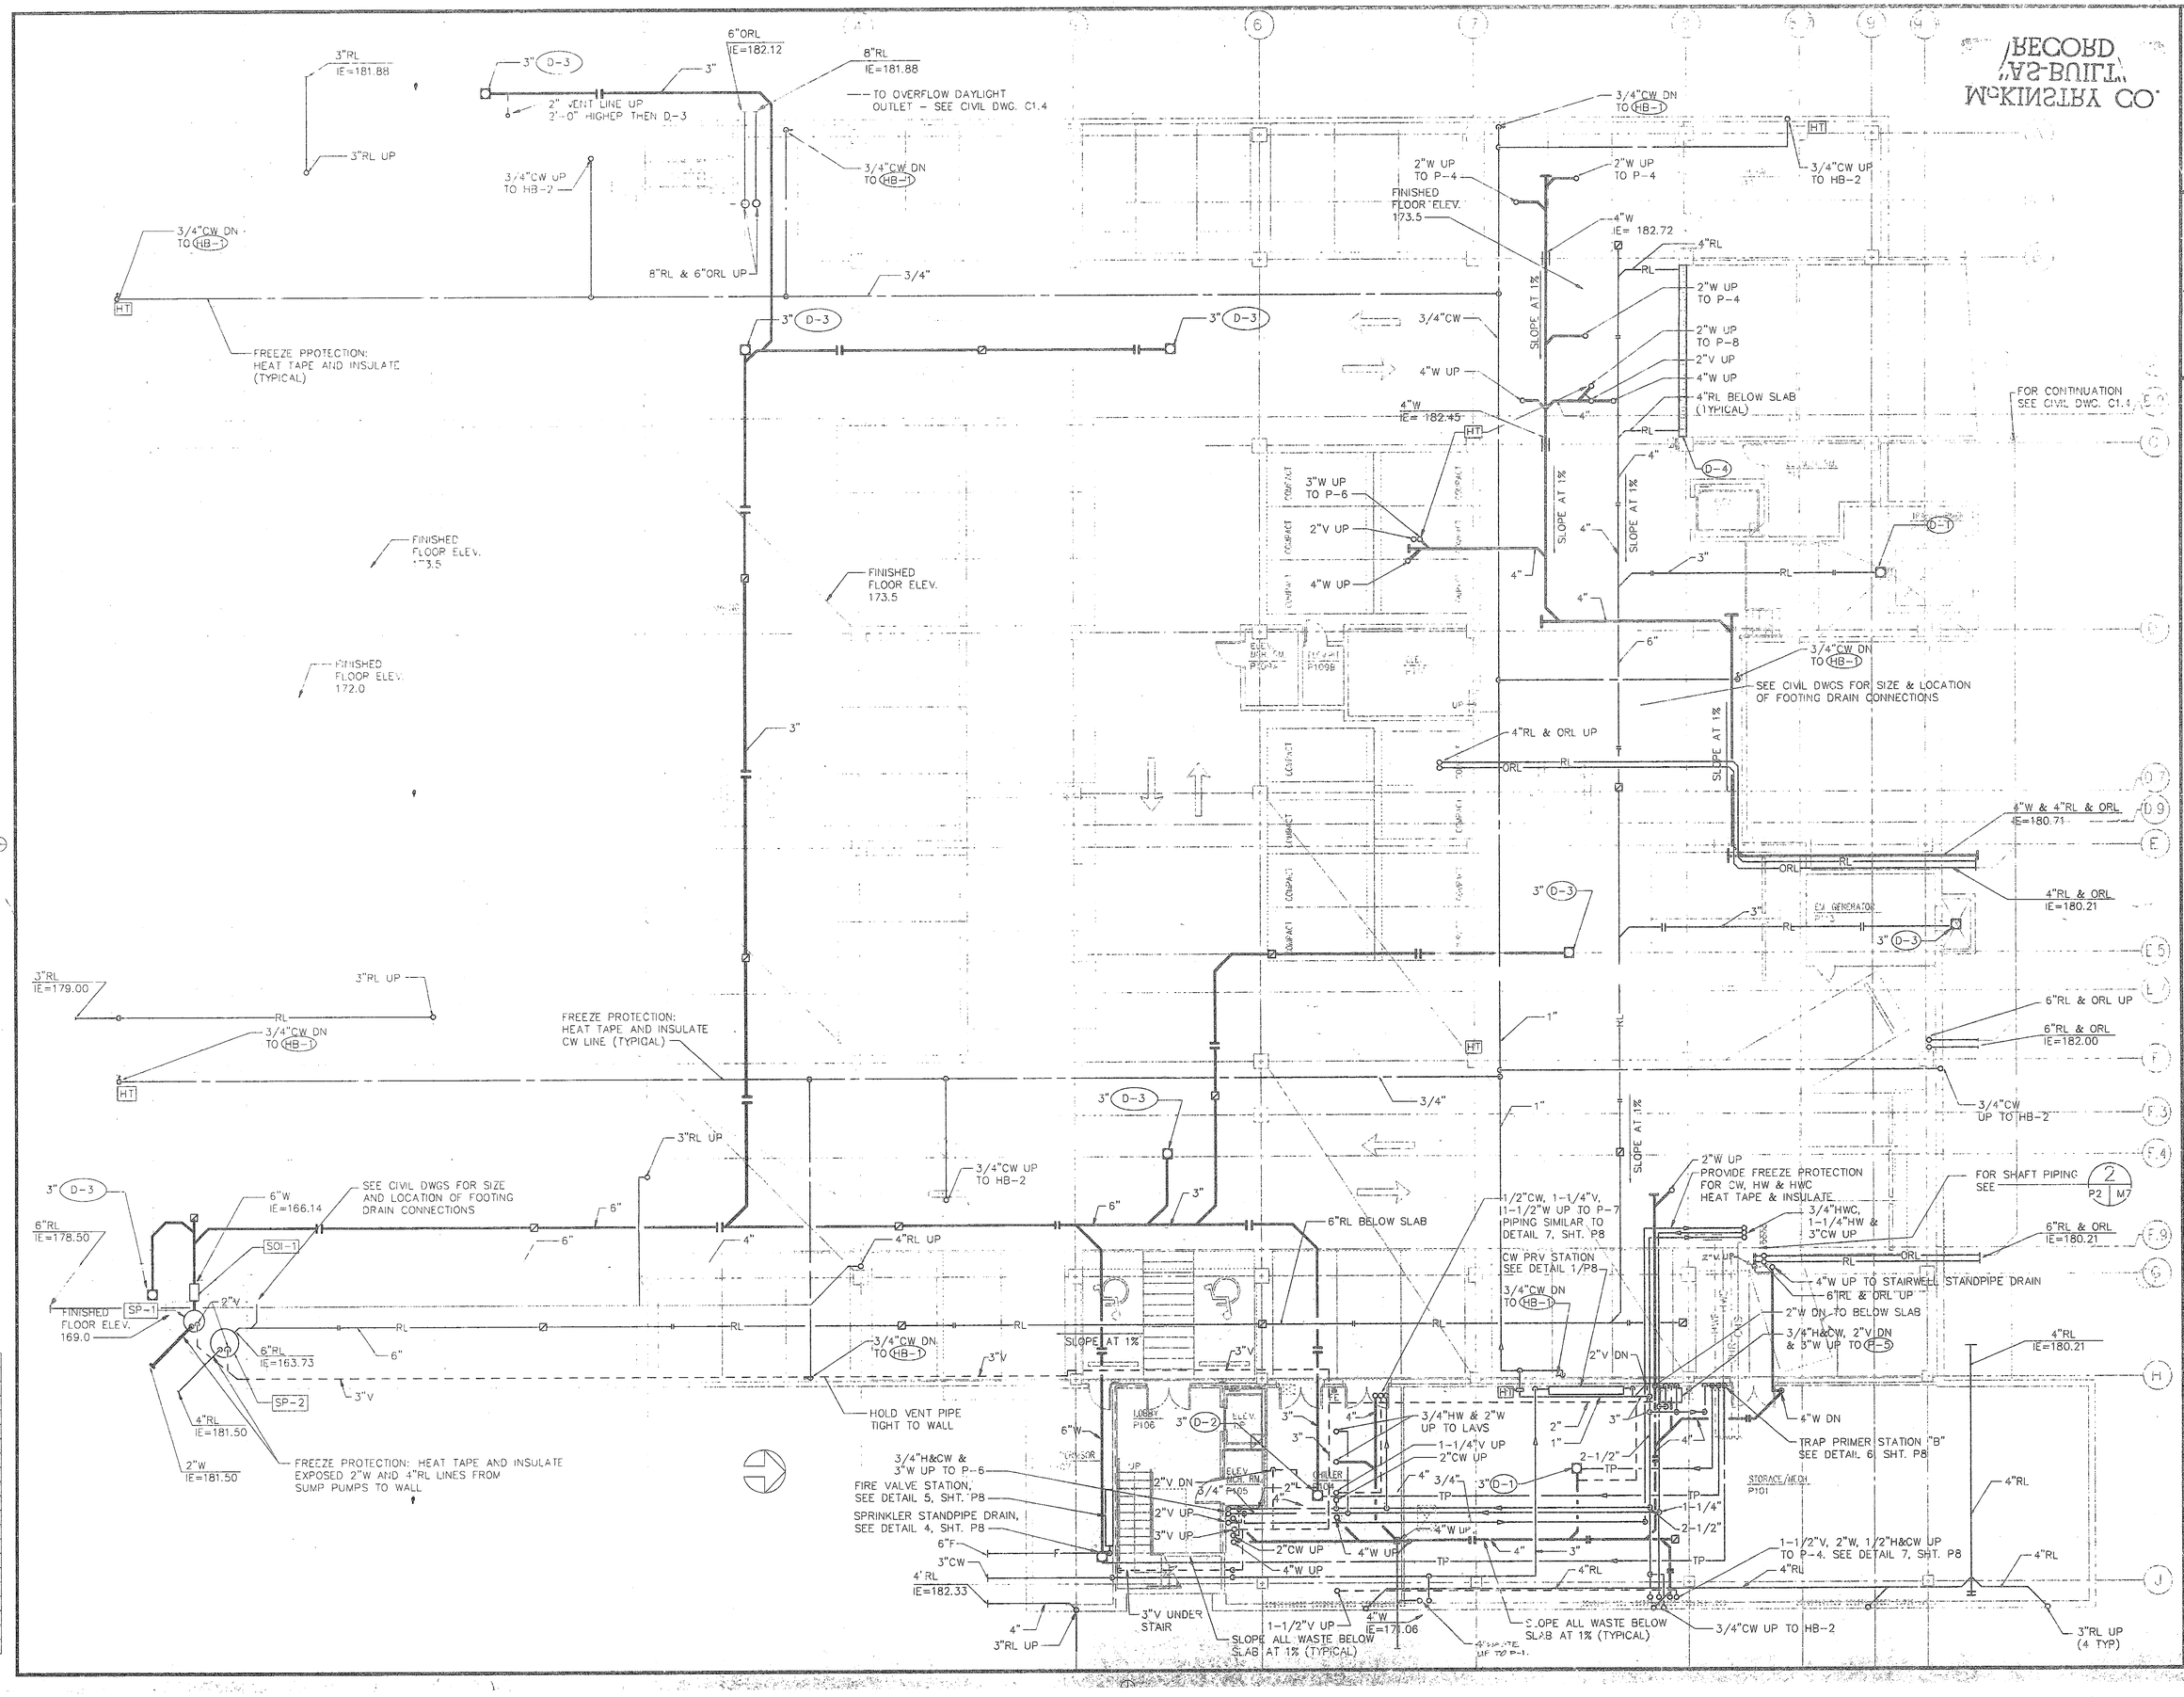

Date FEBRUARY 3,1992

Design Department
Technical Department
Job Captain PMW
Drawn By SEM

Revision No.
△1 ADDENDUM #4
△2 4/21/92 CHANGED WASTE PIPE
△3 5/13/92 PIPING CHANGES
△4 5/19/92 PPR-92-3212

Architecture/Planning/Interior Design
ZIMMER·GUNSUL·FRASCA PARTNERSHIP
Portland Seattle

LOWER LEVEL PLUMBING PLAN
BELLEVUE LIBRARY
KING COUNTY LIBRARY SYSTEM

Job No. 4030-1

P2

01 Sheets